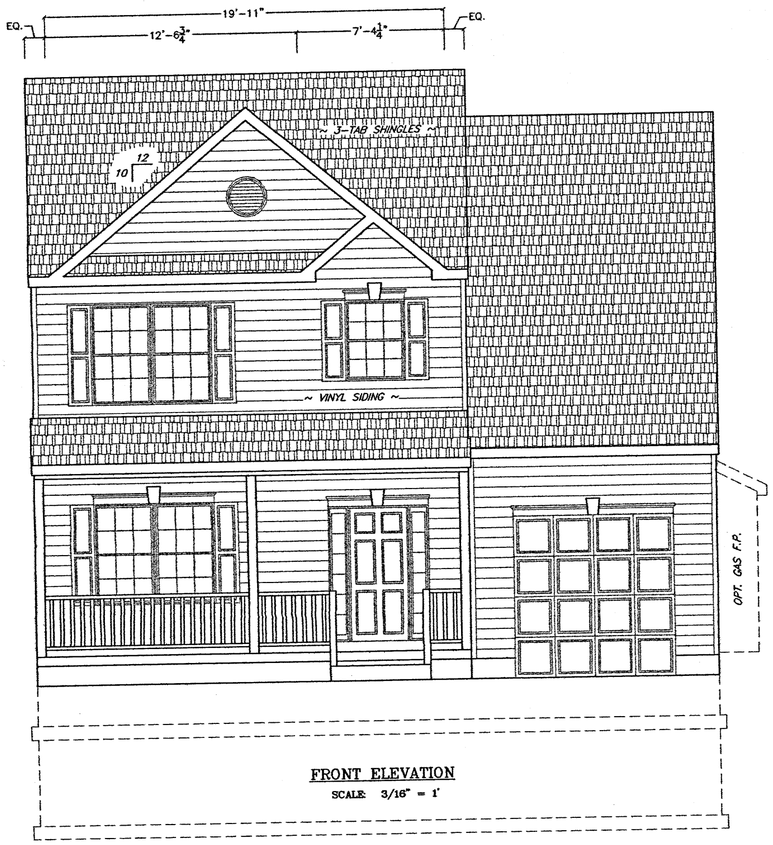

FRONT ELEVATION
SCALE: 3/16" = 1'

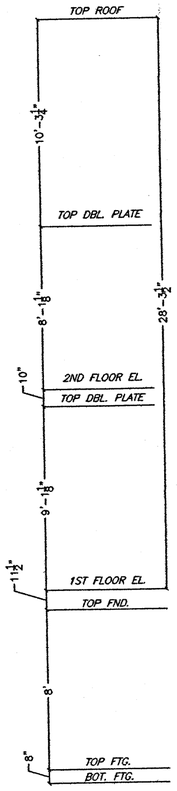

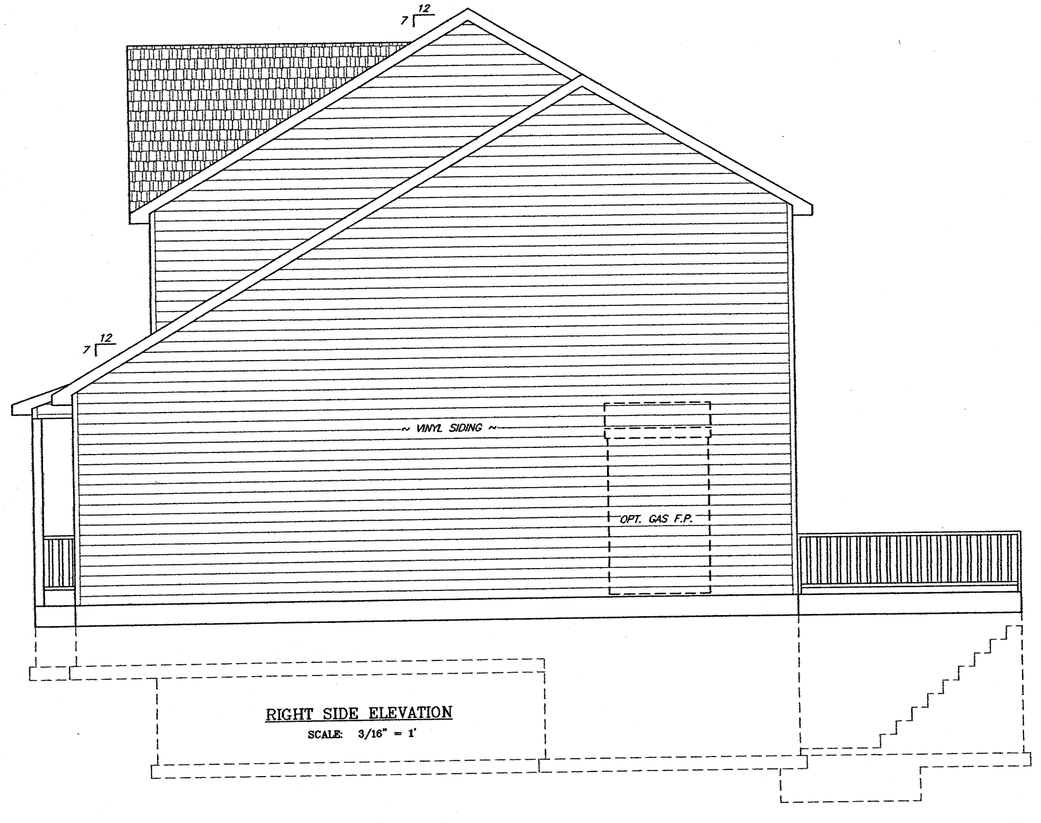

RIGHT SIDE ELEVATION
SCALE: 3/16" = 1'

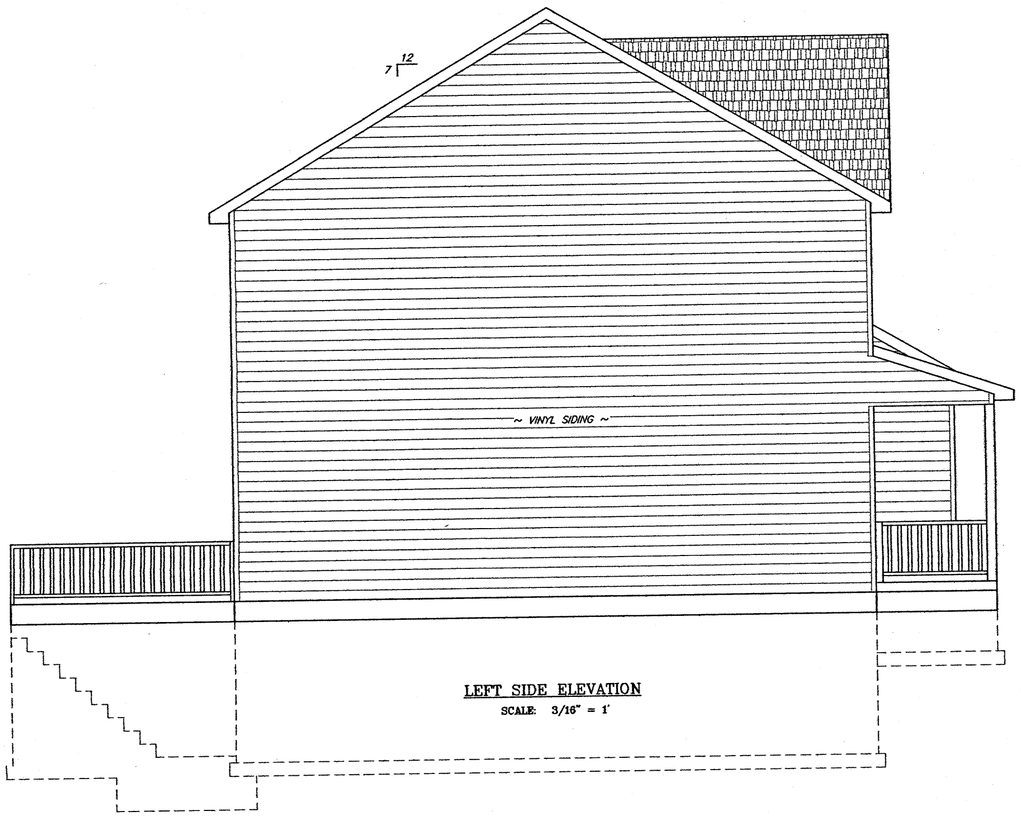

LEFT SIDE ELEVATION
SCALE: 3/16" = 1'

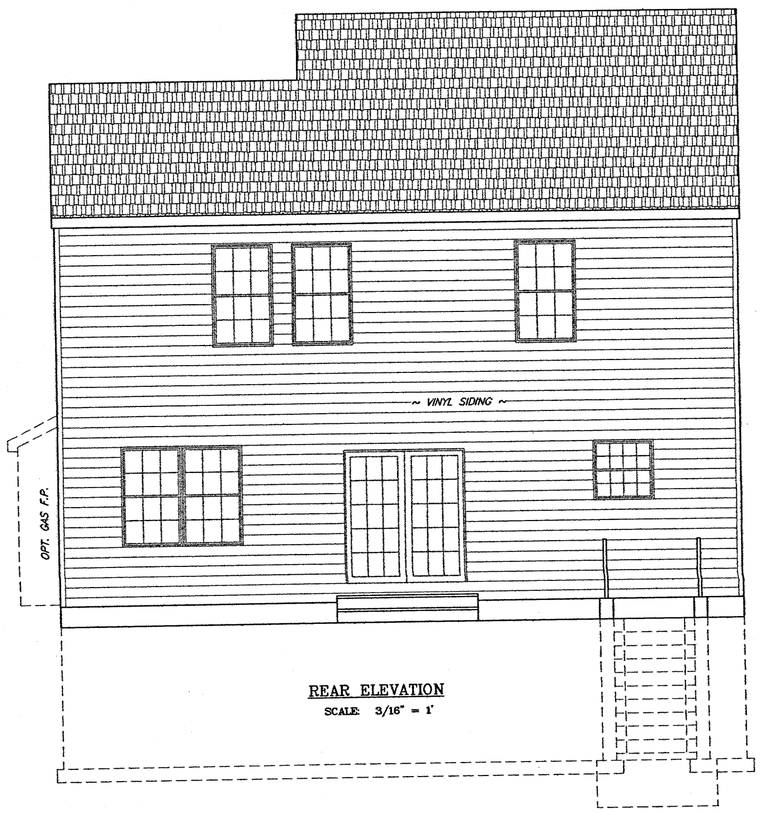

REAR ELEVATION
SCALE: 3/16" = 1'

JENKINS BUILDERS, LLC
8680 Magnolia Avenue
Perry Hall, MD 21128
Phone: 410-530-5844

THE HAZELWOOD

Revisions
09/01/10
09/13/10
10/02/10

MARK WALKER
DRAFTSMAN/DESIGNER
P.O. BOX 50, DELTA, PA 17314
Phone: 717-619-9767
Fax: 717-456-7660

08/20/10
Drawn By MW

A-1

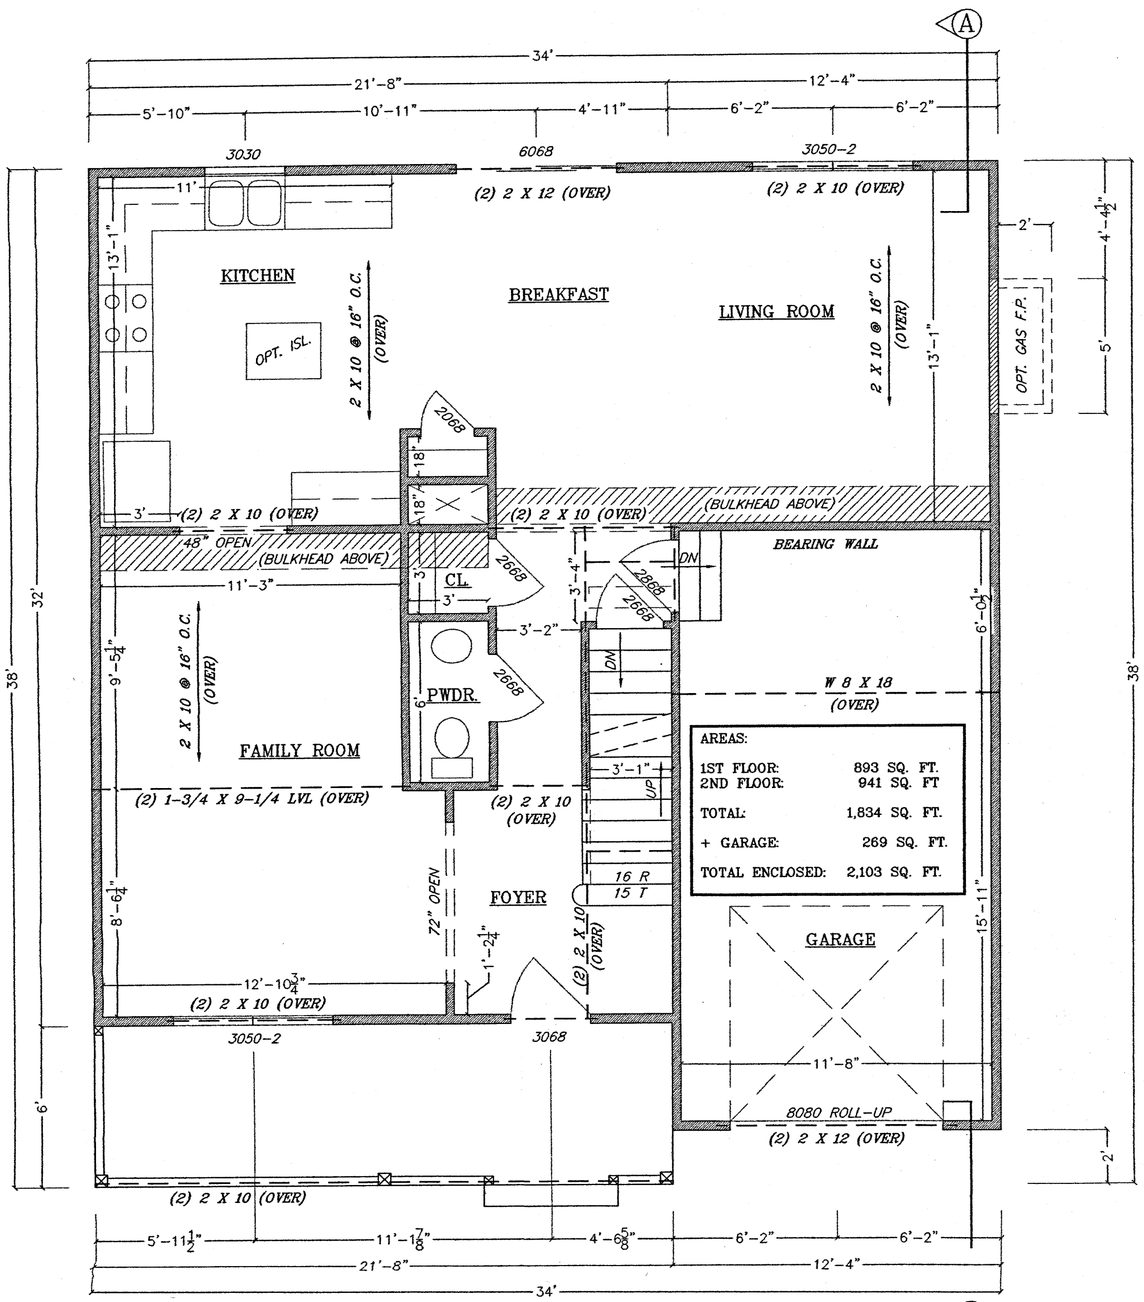

--EXTERIOR DIMENSIONS TO EDGE OF SHEATHING
--INTERIOR DIMENSIONS TO EDGE OF STUD

FIRST FLOOR PLAN

SCALE: 1/4" =1'

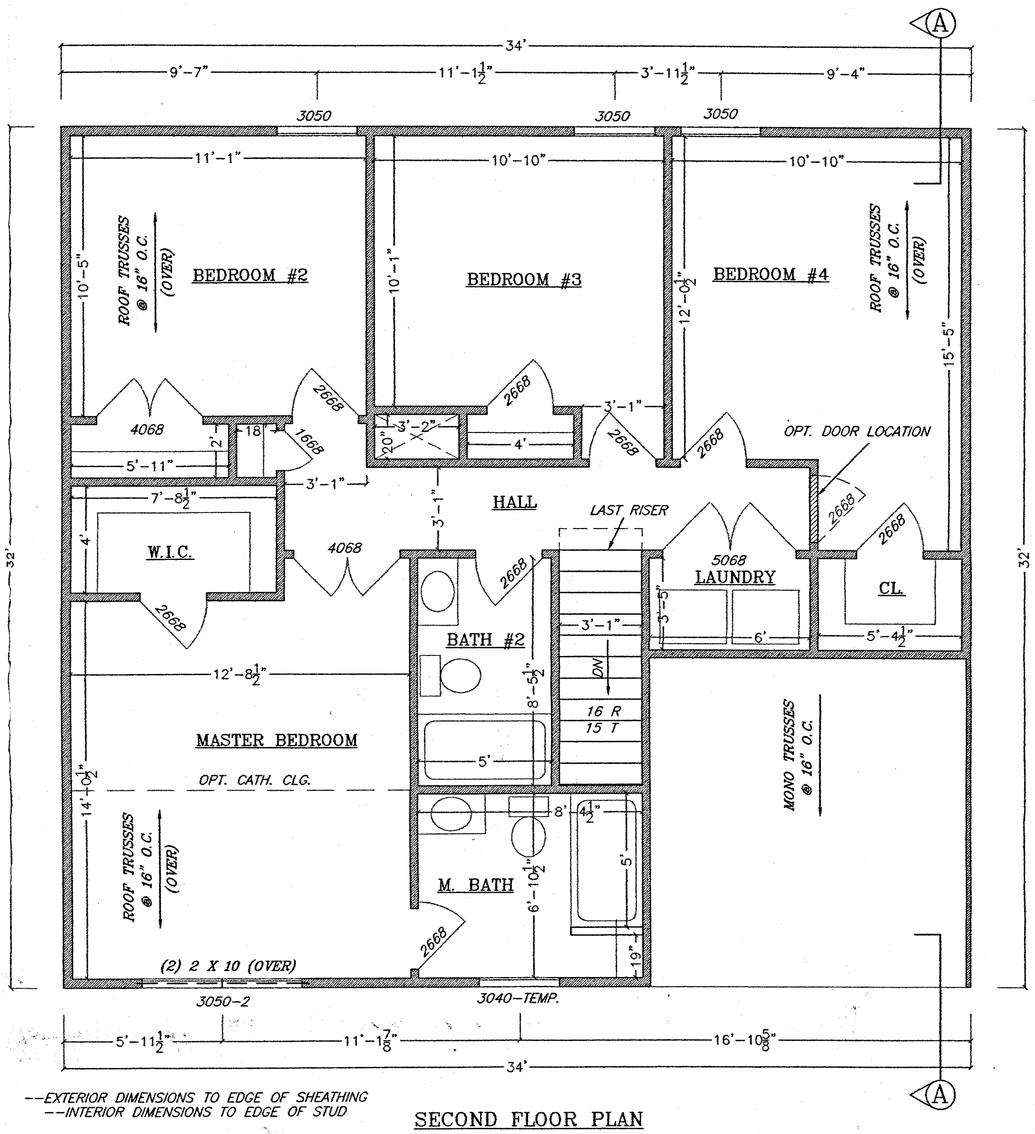

--EXTERIOR DIMENSIONS TO EDGE OF SHEATHING
--INTERIOR DIMENSIONS TO EDGE OF STUD

SECOND FLOOR PLAN

SCALE: 1/4" =1'

JENKINS BUILDERS, LLC
8680 Magnolia Avenue
Perry Hall, MD 21128
Phone: 410-530-5844

THE HAZELWOOD

Revisions
09/01/10
09/13/10
10/02/10

MARK WALKER
DRAFTSMAN/DESIGNER
P.O. BOX 50, DELTA PA 17314
Phone: 717-818-9767
Fax: 717-456-7860

08/20/10
Drawn By MW

A-3